


INDIANA.
Township N° XXXIII N, Range N° VIII E, 2nd Mer. N & E 2 P. M.

Reserve at Flat Belly's Village.

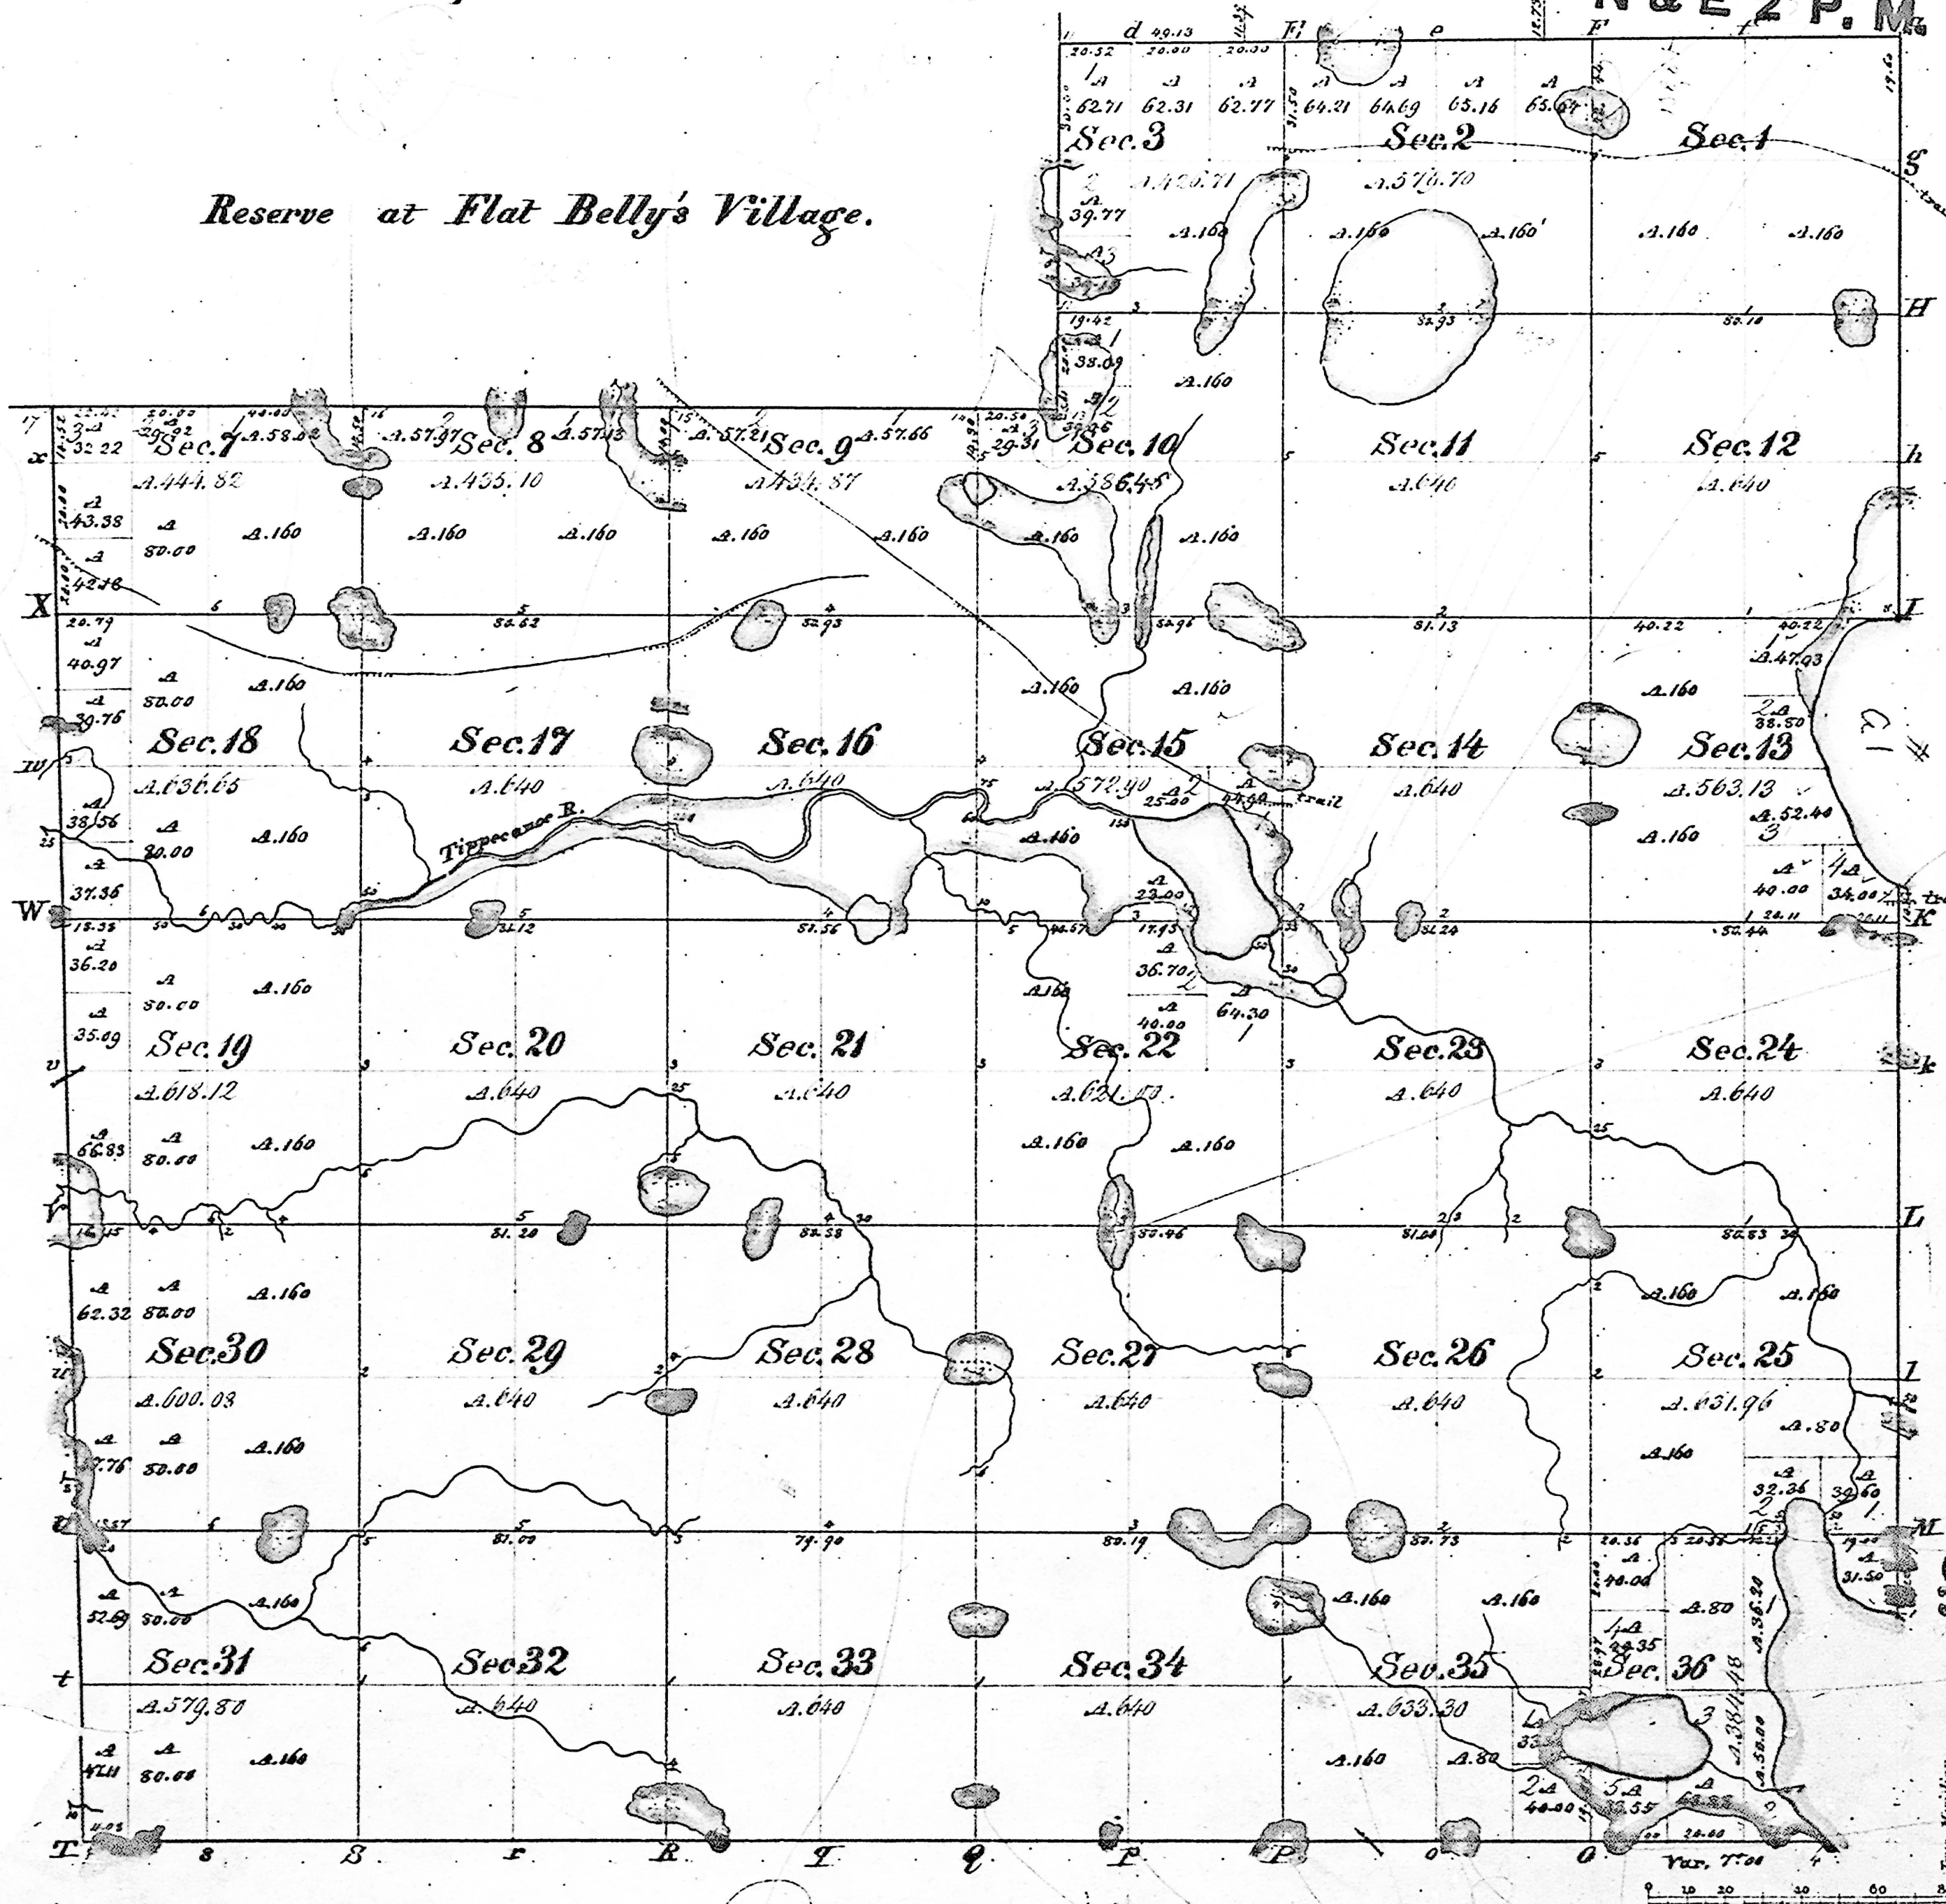

Meanders of Lakes							
Posts	Courses	Ch. Lk.	Posts	Courses	Ch. Lk.	Posts	Courses
Lake in Sec 13				Lake in Sec 15			
1	N 69° 11'	1600	9	S. 1° 17'	2.80		
	N 6° 11'	650		S. 55° 01'	2.89		
	N 18° 11'	700		S. 69° 01'	4.95		
2	N 35° 11'	3.69		S. 25° 11'	0.44		
	N 39° 11'	750		S. 39° 11'	2.50		
	N 65° 11'	2.70		S. 64° 11'	2.50		
	N 87° 11'	2.50		West	5.20		
	S 66° 11'	3.00		S. 69° 11'	4.02		
	S 97° 11'	6.50		S. 37° 11'	2.52		
3	S 17° 11'	2.50		S. 13° 11'	6.50		
	S 44° 11'	750	10	S. 47° 11'	.37		
	S 7° 11'	1650		S. 24° 11'	11.52		
	S 24° 11'	1100		S. 58° 11'	7.50		
	S 97° 11'	8.15		S. 38° 11'	14.52		
	S 43° 11'	7.50		S. 86° 11'	14.00		
	S 84° 11'	9.00		S. 64° 11'	10.00		
	S 32° 11'	8.59		S. 41° 11'	12.00		
	S 40° 11'	5.50		S. 15° 11'	12.50		
	S 47° 11'	4.50		S. 37° 11'	10.00		
	S 37° 11'	3.50	4	S. 21° 11'	2.77		
4	S 39° 11'	3.57					
Lake in Sec 13							
8	West	950					
	S 34° 11'	17.50					
	S 67° 11'	17.00					
	S 32° 11'	31.50					
	S 25° 11'	13.00					
	S 38° 11'	6.50					
7	S 77° 11'	4.42					
Lake in Sec 13							
35	N 61° 11'	4.52					
	N 67° 11'	7.30					
	N 76° 11'	7.00					
	S 81° 11'	4.50					
	S 13° 11'	6.00					
	S 68° 11'	2.50					
	S 33° 11'	6.50					
	S 18° 11'	5.12					
	S 62° 11'	9.50					
	S 81° 11'	7.00					
5	N 62° 11'	3.26					
	West	2.50					
	N 32° 11'	6.00					
	S 74° 11'	4.62					
	S 29° 11'	2.52					
	S 76° 11'	2.52					
6	S 11° 11'	1.82					

Total number of Acres 10567.78					
Survey Designated	By Whom Surveyed	Date of Contract	Amount of Survey	When Surveyed	Whom for and ch. in the Sur. Gen. acc.
Subdivision.	R. T. Dawson	Dec. 27 th 1833	58.74.61	July 1834	
Township lines.	A. Clarke & S. Libby				

The above Map of Township N° 33 North of Range N° 8 E, of the 2nd Principal Meridian (Indiana) is strictly conformable to the field notes of the survey thereof on file in this Office, which have been examined and approved.

General B. B. ...

M. T. ...


Township N^o 33 N. Range N^o 8 East 2nd Mer. Ind^a

IND

INDIANA.
N & E 2 P. M.

Meanders of small Lakes.

Parts	Courses	Chs.
<i>Lake in Sec. 9</i>		
By	W 1/4	12.52
	S 70° E	4.24
	S 71° 27' E	3.64
	N 88° E	10.34
	S 43° E	8.84
	N 49° E	4.00
	N 61° 27' E	5.00
	N 53° 47' E	9.18
	S 84° 47' E	9.18
	N 45° 27' E	4.15
	N 77° E	1.50
	S 43° 47' E	2.50
	S 31° E	2.32
<i>Lake in Sec. 4 & 5</i>		
18	S 68° E	2.00
	N 87° 40' E	34.73
	S 50° E	22.42
	N 40° E	6.18
	N 61° 27' E	8.30
	N 50° 27' E	10.31
	N 38° 27' E	26.17
	S 74° 27' E	22.81
19	S 22° 27' E	11.30
	N 24° 27' E	9.92
	S 33° 27' E	10.76
	S 60° 34' E	5.50
	S 27° 40' E	2.00
18	S 75° E	4.45
<i>Part of a Lake in Section 5</i>		
21	S 19° 47' E	11.21
	S 38° E	17.28
	N 66° E	3.55
	N 44° E	8.63
	N 55° E	3.40
	N 18° 47' E	5.35
	N 62° 27' E	1.74
	N 18° E	4.11
20	N 26° 47' E	1.17

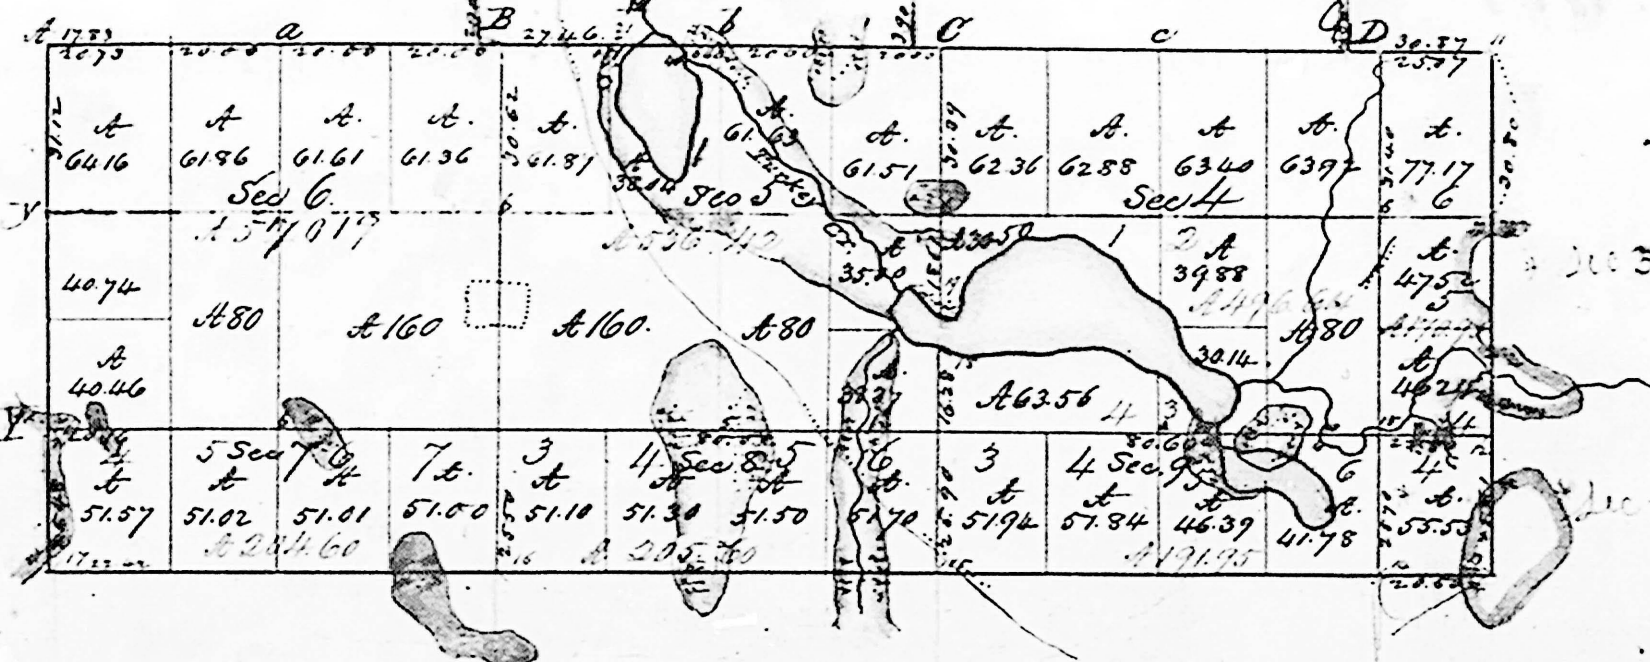

Total number of acres 2431.86

Survey designated	By whom Surveyed	Date of Contract	Acres of Survey	When Surveyed	When Surveyed
Subdivisions	A. S. Vance	10. May 1838	10.62.02	4 th 2. 1838	2 nd 2. 1839

The above Map of Township N° 33 North of Range N° 8 East of the 2nd Principal Meridian, Indiana, is strictly conformable to the field notes of the Survey thereof on file in this Office which have been examined and approved.

Surveyor General's Office,
Cincinnati, May 17 1839

[Signature]

Township N^o XXXIII N, Range N^o VIII E, 2nd Mer.

Reserve at Flat-Belly's Village.




Surveyed in 1834 by K. J. Dawson D. S.

A true copy of the original plat, filed in this Office.
 Surveyor General's Office,
 Cincinnati, 16th March 1835.

M. T. Williams
 Sec. Genl.

Township N^o 33 N. Range N^o 8 East 2nd Mer. Ind^a

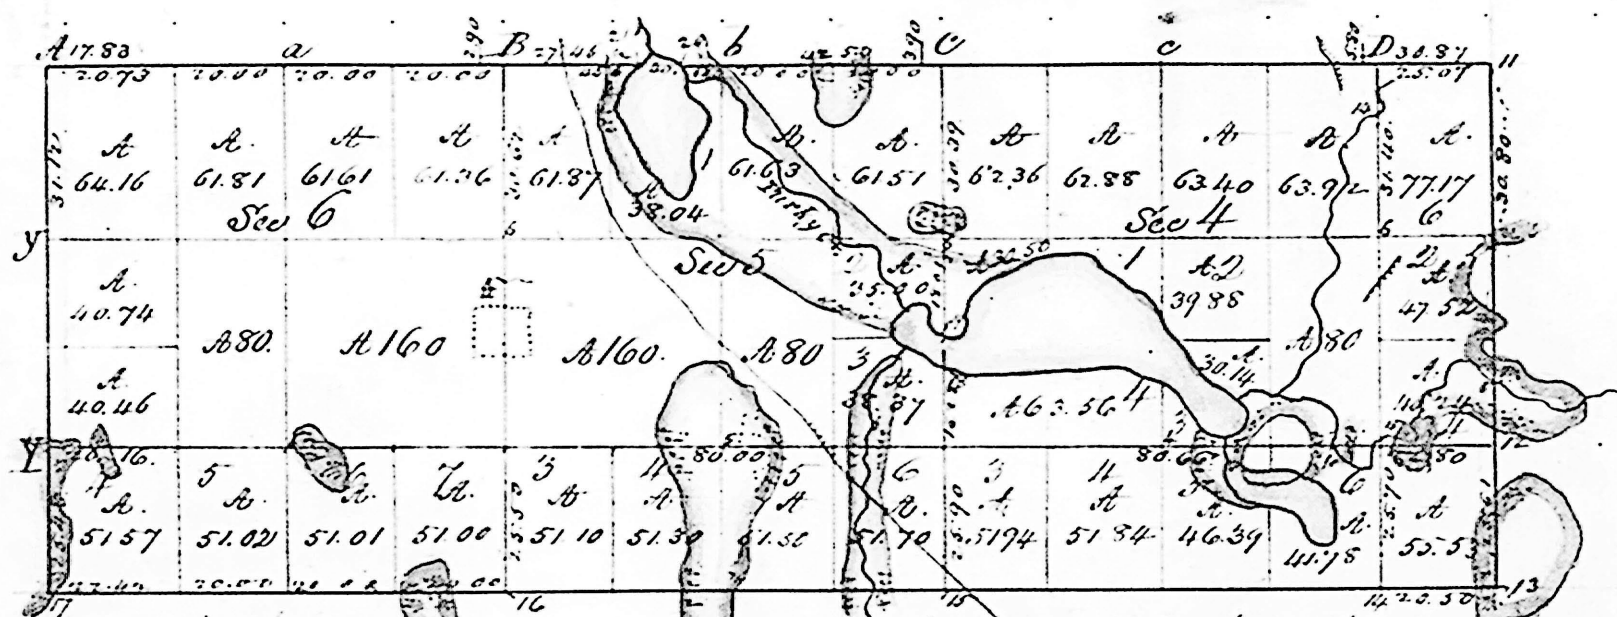

See this township section for state purposes

Surveyed in 1838 by Arthur P. Chain Deputy Surveyor.

Scale, 40 chains to an Inch.

*I certify that the above is a true copy of the
Original plat in this Office.*

*Surveyor General's Office,
Cincinnati May 16. 1839*

A. P. Chain